Vectorworks Educational Version

LINE SET SCHEDULE

#	NAME	TRIM	MAX TRIM
14	Empty	0'-0"	26'-2"
13	Full Stage Black	0'-0"	26'-4"
12	EMPTY	0'-0"	25'-2"
11	EMPTY	0'-0"	26'-3"
10	EMPTY	0'-0"	26'-1"
9	EMPTY	0'-0"	25'-5"
8	LEGS	0'-0"	25'-1"
7	LX 5	0'-0"	24'-5"
6	LX 4	0'-0"	25'-9"
5	EMPTY	0'-0"	25'-10"
4	LX 3	0'-0"	24'-7"
3	LX 2	0'-0"	22'-11"
2	ISOLATION ROOM	0'-0"	24'-9"
1	LX 1	0'-0"	24'-0"

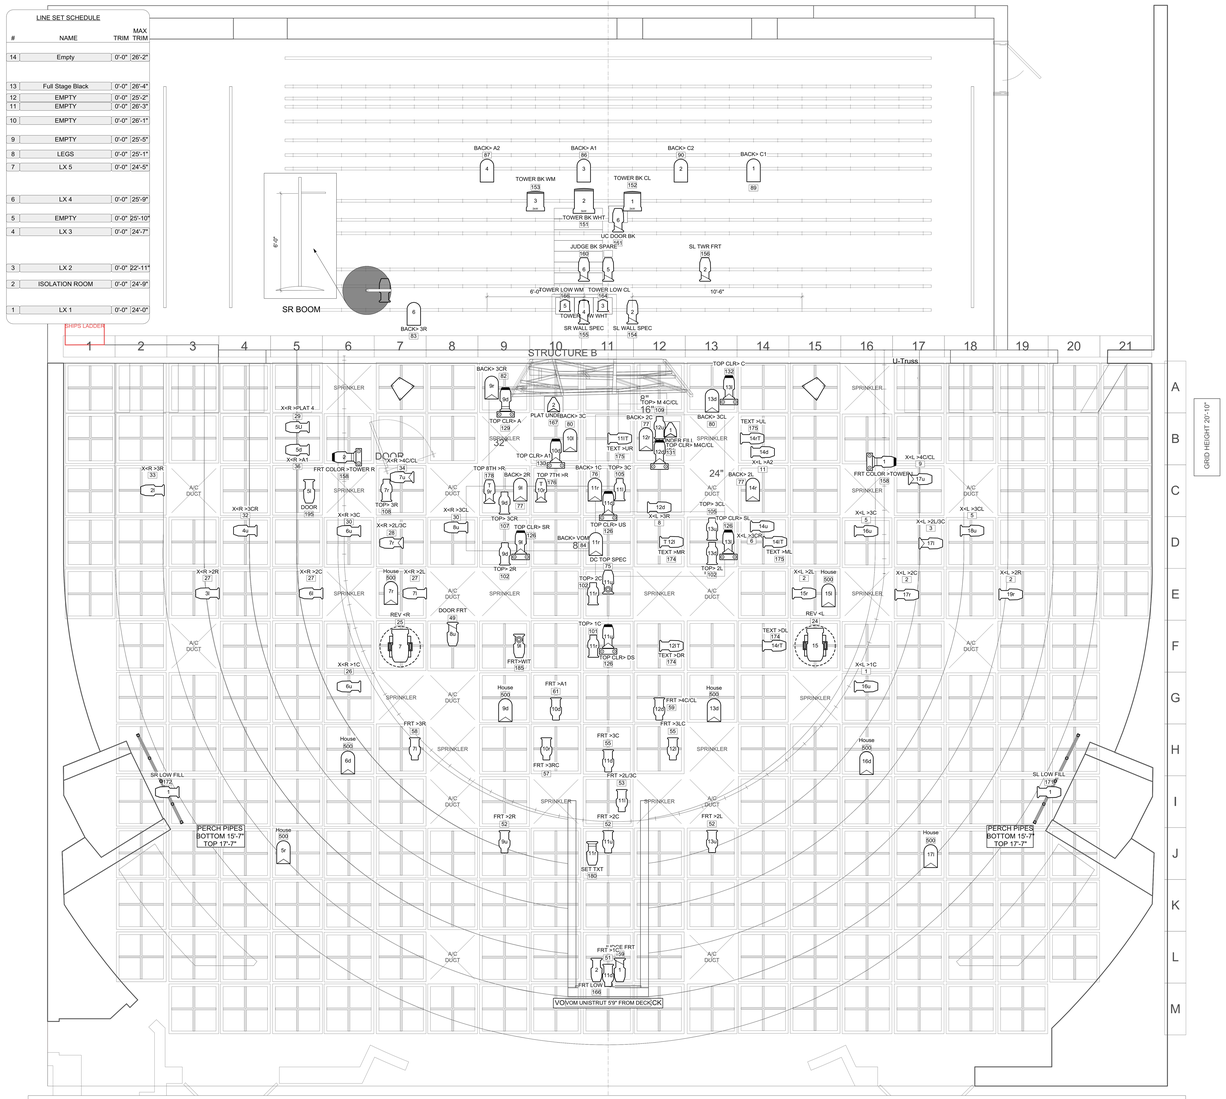

NOTES:

- SPACING 1'-6" UNLESS NOTED, TIC MARKS DENOTE 1'-6" SPACES.
- TRUSSES 1, 2, AND 3 TRIM TO HIGH PIPES, 20'4".
- TRUSS 4 TRIM TO HIGH PIPES, 21'1".
- 2-FER WITHIN CHANNELS.
- PLEASE PROVIDE SPARE CIRCUITS ON ALL ELECTRICS AND DECK.
- PLEASE HAVE ALL COLOR, TEMPLATES, AND ACCESSORIES INSTALLED PRIOR TO THE START OF FOCUS.
- TOP HAT ALL S4 PAR, TAILDOWN UNITS, AND BOX BOOM UNITS, MINUS IQS
- PLEASE PROVIDE EXTRA R114, R119 AND R132 FOR FOCUS.
- PLEASE PROVIDE BLACK WRAP AND BLACK TAK AT FOCUS.
- FOOTPRINTS REPRESENT APPROXIMATE LOCATION ON DECK.
- GRAYED OUT UNITS ARE SPECIFIC FOR MRS. PACKARD.

DISCLAIMER:

THIS DRAWING REPRESENTS VISUAL CONCEPTS AND CONSTRUCTION SUGGESTIONS ONLY. IT DOES NOT REPLACE THE KNOWLEDGE AND ADVICE OF A LICENSED STRUCTURAL ENGINEER. THE DESIGNER IS UNQUALIFIED TO DETERMINE THE STRUCTURAL APPROPRIATENESS OF THIS DESIGN AND WILL NOT ASSUME RESPONSIBILITY FOR IMPROPER ENGINEERING OR USE.

OHIO UNIVERSITY FORUM THEATRE

ATHENS, OH

DIRECTED BY.....BEN STOCKMAN
SCENIC DESIGN.....JACOB BROWN
LIGHTING DESIGN.....DEREK KEIFER
ASST. LIGHTING DESIGN.....MONEE STAMP
MASTER ELECTRICIAN.....MONEE STAMP
BENTLEY HEYDT

KEY TO SYMBOLS:

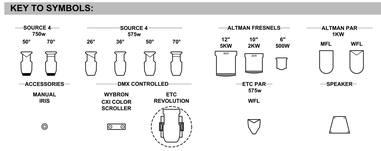

TYPICAL

1 — UNIT #
T — TEMPLATE
1 — CHANNEL
FRT >1L — PURPOSE

SCALE: 1/2" = 1'-0"
UNLESS NOTED

25 NOVEMBER 2016
REVISED: 12/6/16

DRAWN BY: DJK
DWG # 1 OF 2

MACHINAL

LIGHT PLOT

Vectorworks Educational Version