Vectorworks Educational Version

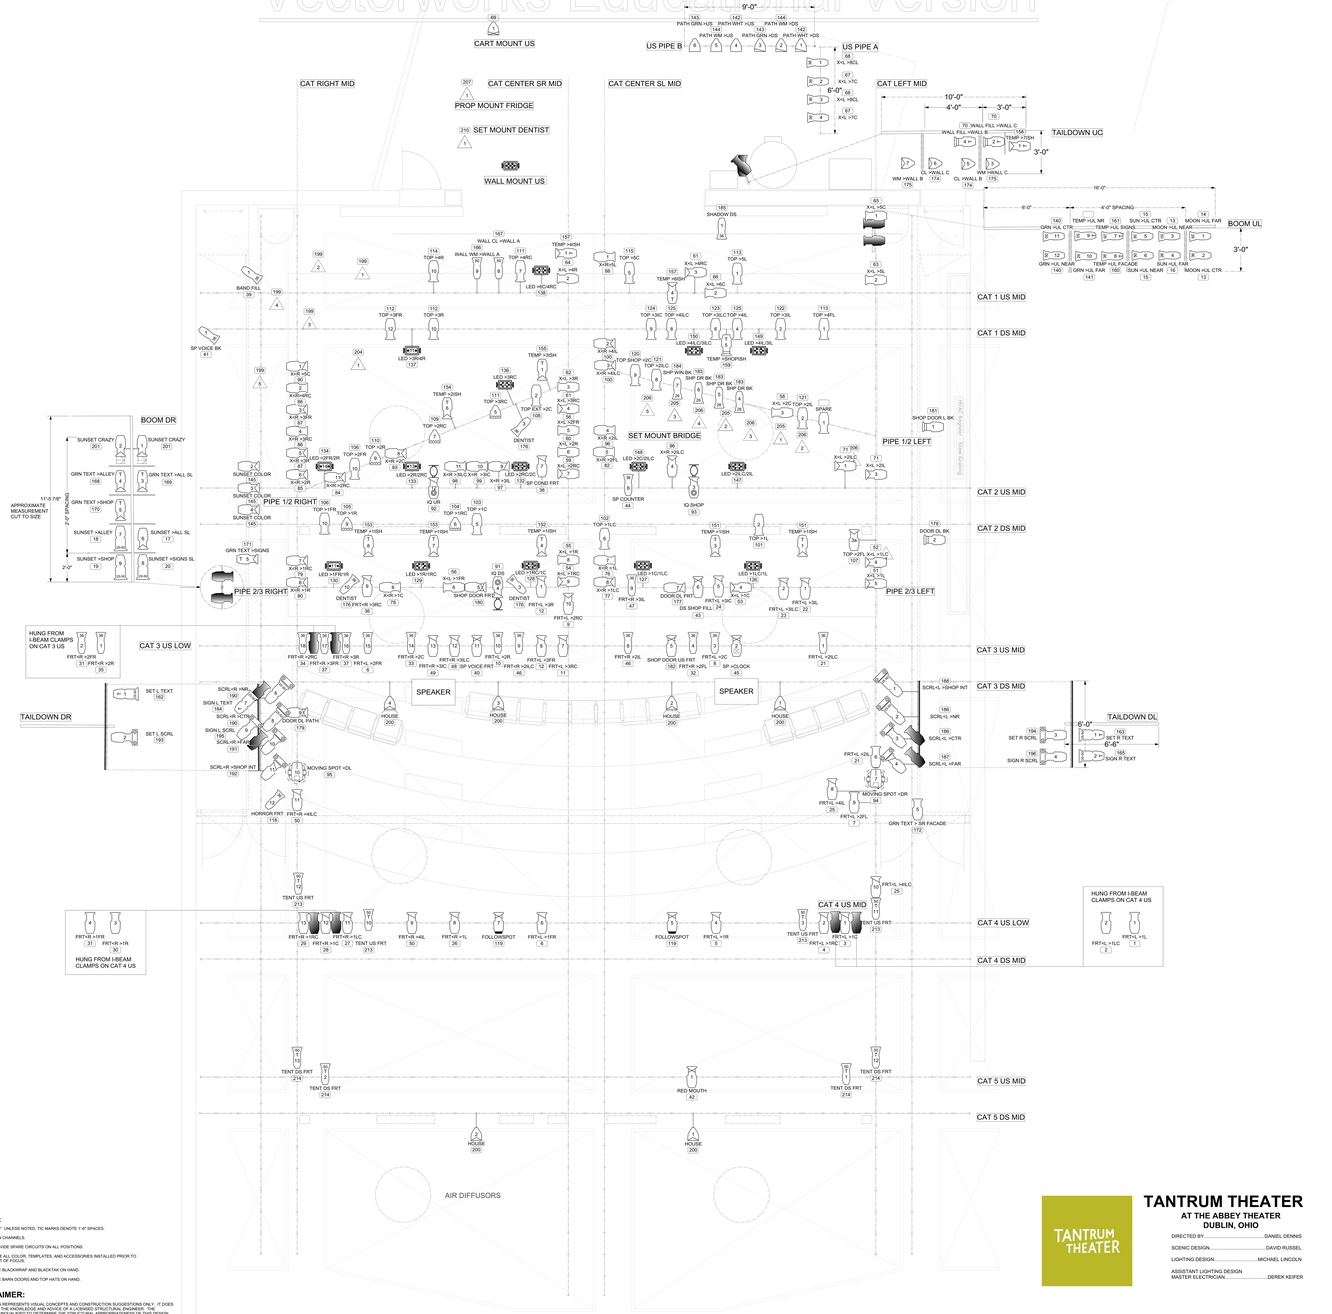

NOTES:

- SPACING 1'-6" UNLESS NOTED, TIC MARKS DENOTE 1'-6" SPACES.
- 2 PER WITHIN CHANNELS.
- PLEASE PROVIDE SPARE CIRCUITS ON ALL POSITIONS.
- PLEASE HAVE ALL COLOR, TEMPLATES, AND ACCESSORIES INSTALLED PRIOR TO THE START OF FOCUS.
- PLEASE HAVE BLACKWRAP AND BLACKTAK ON HAND.
- PLEASE HAVE BARN DOORS AND TOP HATS ON HAND.

DISCLAIMER:

THIS DRAWING REPRESENTS VISUAL CONCEPTS AND CONSTRUCTION SUGGESTIONS ONLY. IT DOES NOT REPLACE THE KNOWLEDGE AND ADVICE OF A LICENSED STRUCTURAL ENGINEER. THE DESIGNER IS UNQUALIFIED TO DETERMINE THE STRUCTURAL APPROPRIATENESS OF THIS DESIGN AND WILL NOT ASSUME RESPONSIBILITY FOR IMPROPER ENGINEERING OR USE.

KEY TO SYMBOLS:

ETC SOURCE 4 575W — 19° 26° 36° 50° 70° ZOOM (750W)
ETC SOURCE 4 JR — 26° 36° 50° (575W)
ETC PAR 575W — NSP MFL WFL PARNEL (575W)
ROSCO I-CUE · DMX IRIS · DMX DEVICES: FILM FX, COLOR SCROLLER · SEA CHANGER
DMX INSTRUMENTS — CHROMA Q 12 · VIVID 11 · ELATION PLATINUM SPOT III
ACCESSORIES — S4 TOP HAT · S4 HALF HAT · 7.5" BARN DOOR · MANUAL IRIS
SET RELATED PRACTICAL

TYPICAL: TEMPLATE · UNIT # · PURPOSE · CHANNEL

TANTRUM THEATER

TANTRUM THEATER
AT THE ABBEY THEATER
DUBLIN, OHIO

DIRECTED BY.....DANIEL DENNIS
SCENIC DESIGN.....DAVID RUSSEL
LIGHTING DESIGN.....MICHAEL LINCOLN
ASSISTANT LIGHTING DESIGN
MASTER ELECTRICIAN.....DEREK KEIFER

LITTLE SHOP OF HORRORS
LIGHT PLOT

DRAFTED 5-11-2015 BY: DEREK KEIFER
DWG # 1 OF 1
SCALE: 1/4" = 1'-0" UNLESS NOTED
05-11-2011
REVISED 05-17-2015

Vectorworks Educational Version